




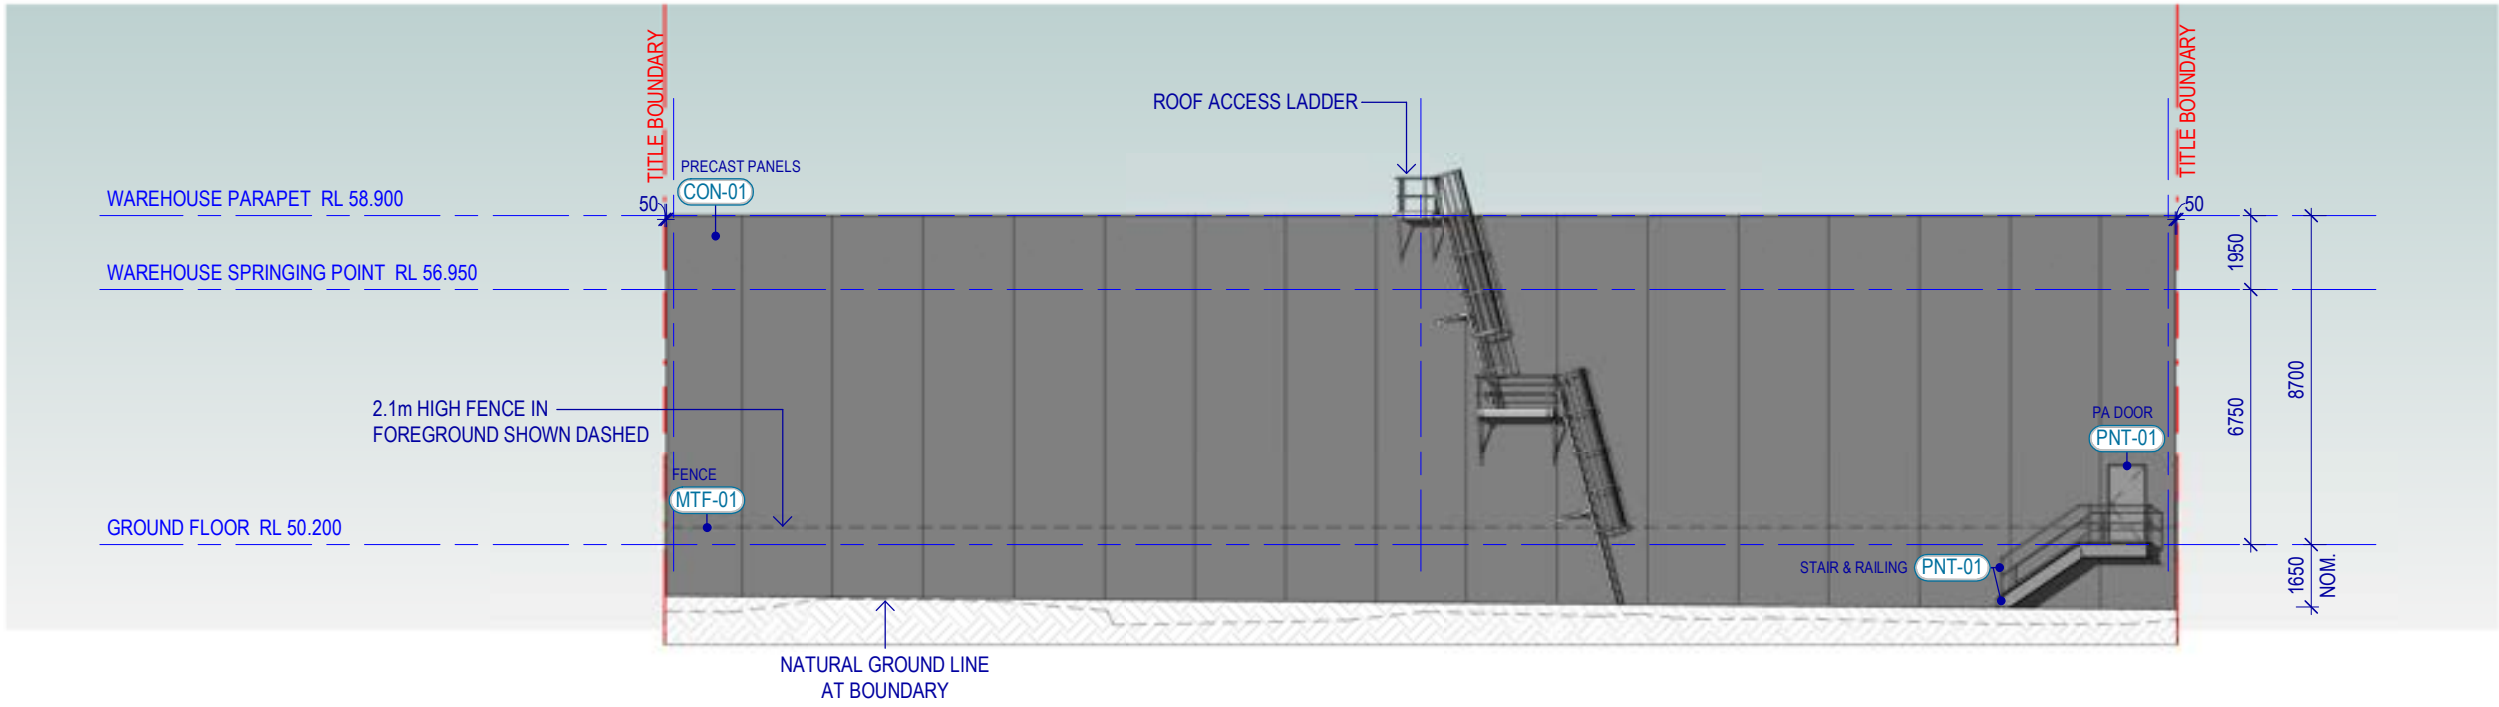


1 PROPOSED NORTH ELEVATION
SD110 1 : 200

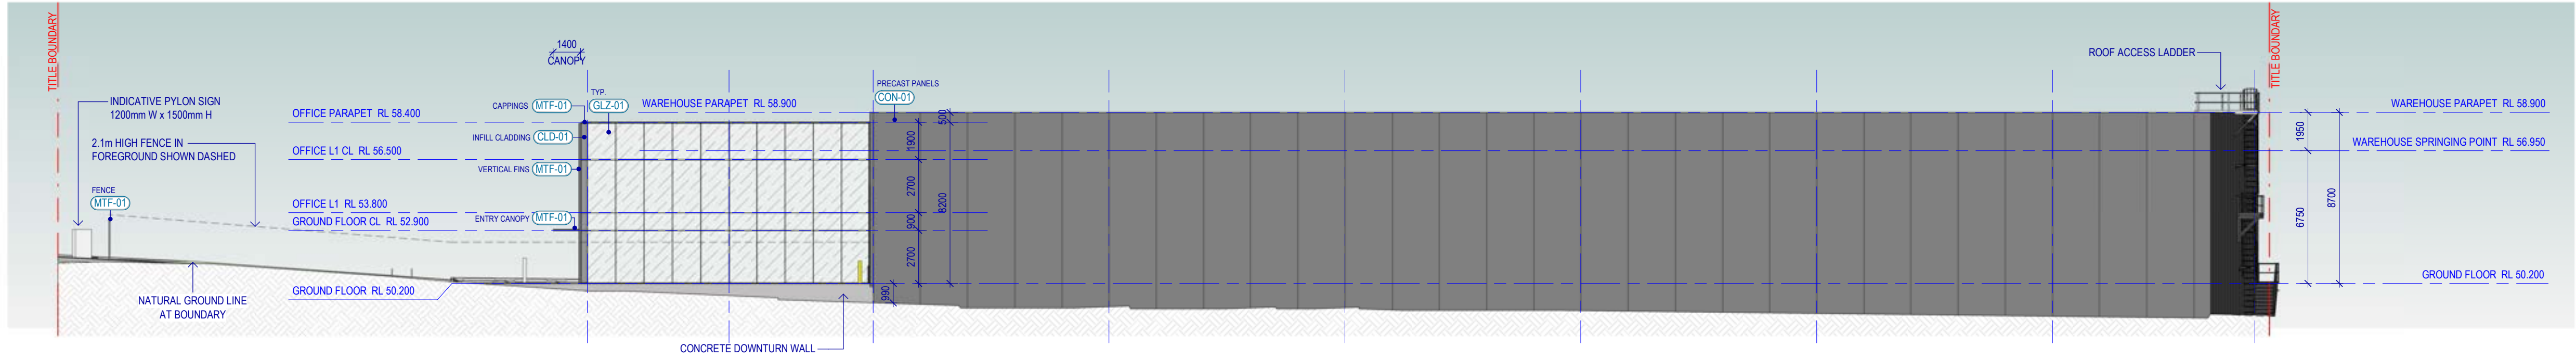


2 PROPOSED EAST ELEVATION
SD110 1 : 200

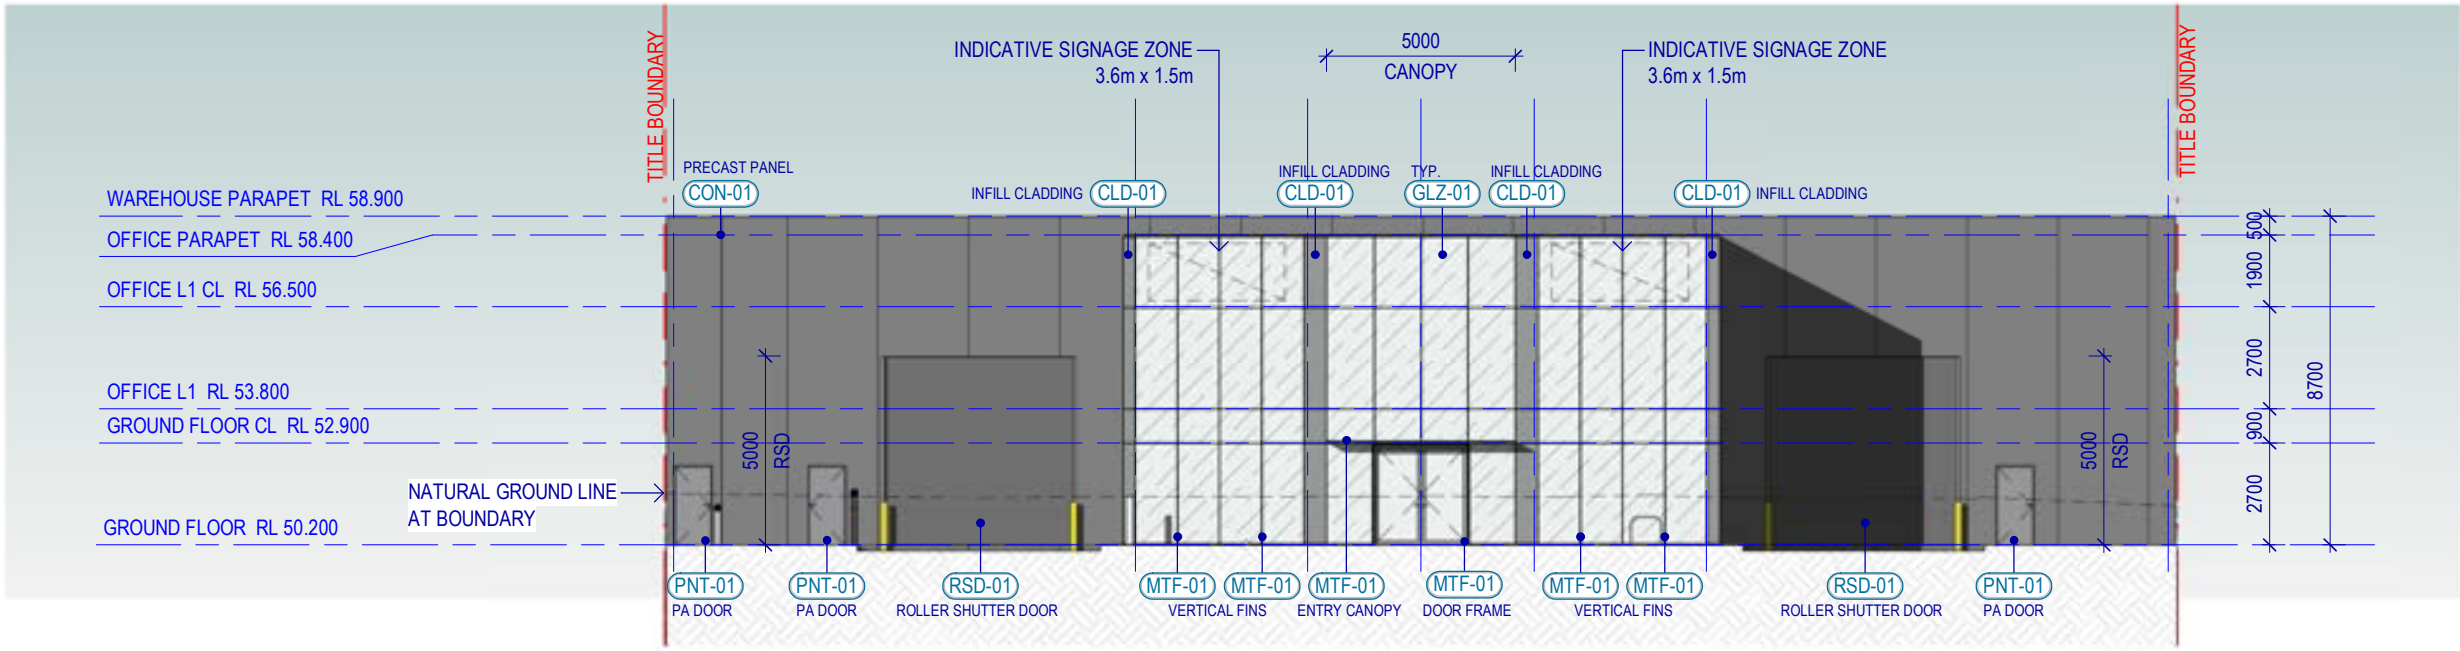

3 PROPOSED SOUTH ELEVATION
SD110 1 : 200

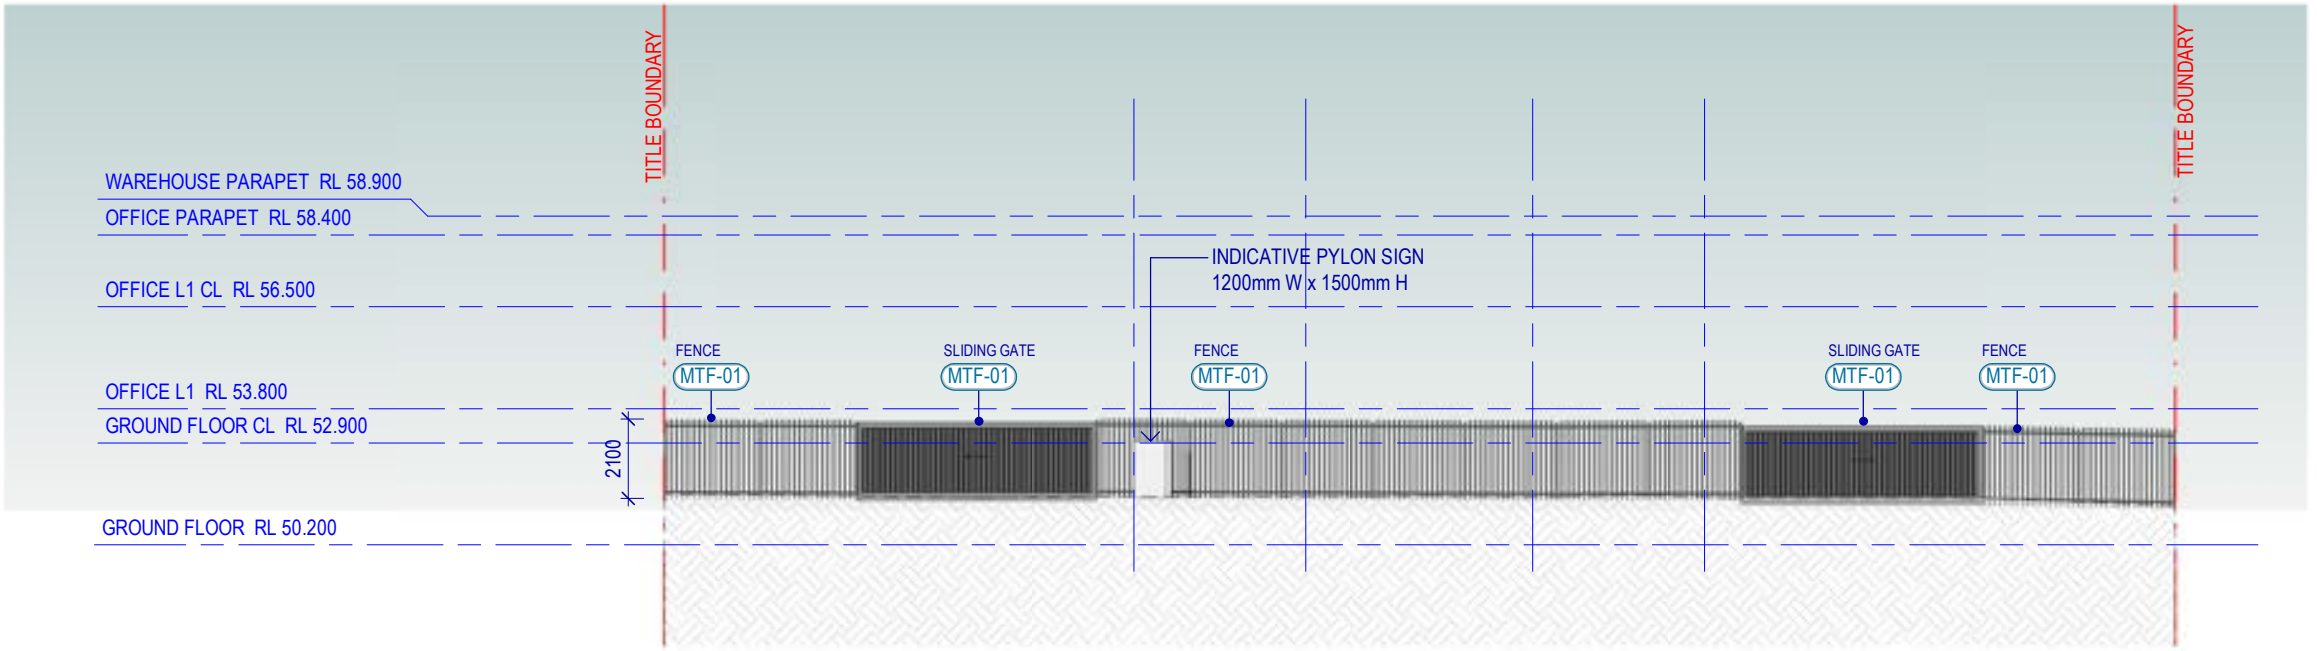

5 PROPOSED SOUTH ELEVATION AT FENCE
SD110 1 : 200

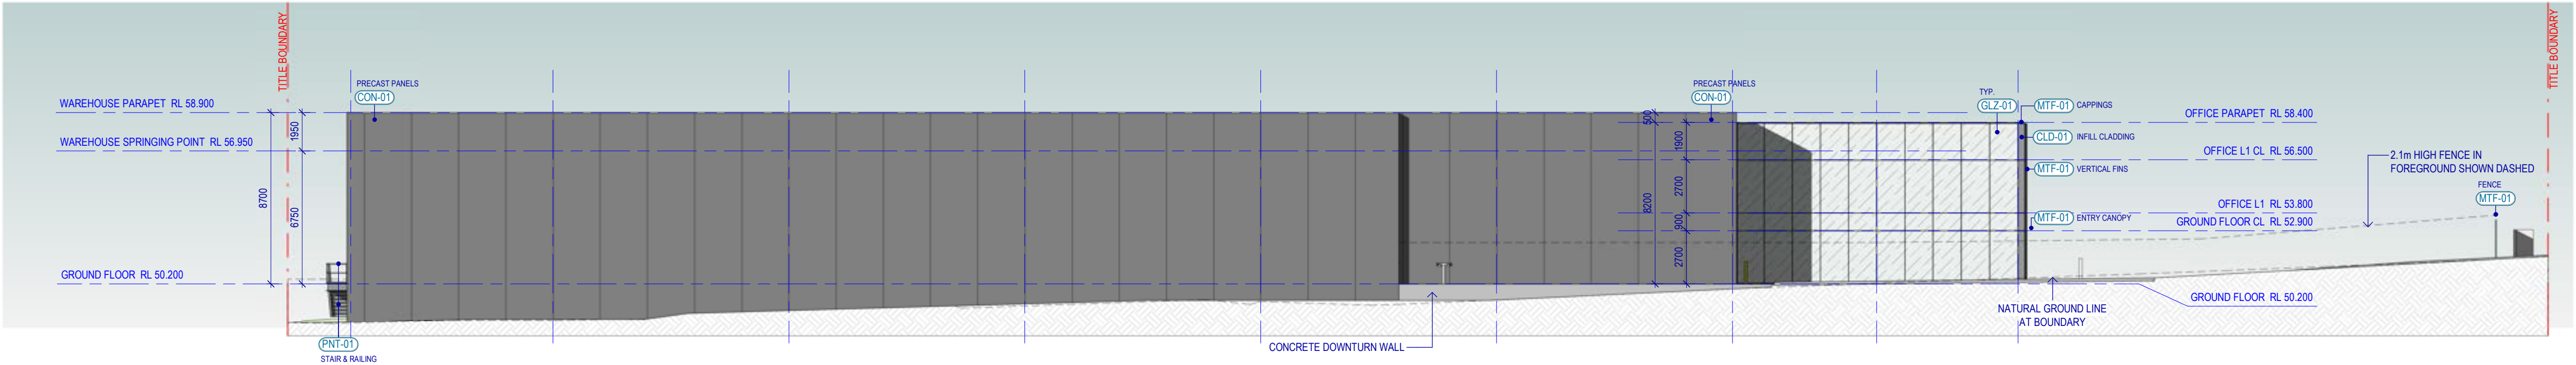

4 PROPOSED WEST ELEVATION
SD110 1 : 200

EXTERNAL FINISHES

- (GLZ-01) DARK GREY TINT & DARK GREY FRAMES ALUMINIUM FRAMED GLAZING
- (CON-01) DARK-GREY CONCRETE PANELS
- (RSD-01) DARK-GREY METAL ROLLER SHUTTER DOOR
- (CLD-01) DARK-GREY ALUMINIUM CLADDING
- (MTF-01) DARK-GREY POWDERCOAT FINISH
- (PNT-01) MID-GREY PAINT FINISH

REV.	DESCRIPTION	DATE
P1	PRELIMINARY	19.12.2025
P2	DRAWING UPDATE	13.01.2026
P3	CONCEPT DESIGN ISSUE	16.01.2026
P4	DRAWING UPDATE	13.02.2026
TP1	FOR TOWN PLANNING	16.02.2026

DO NOT SCALE OFF THIS DRAWING. USE FIGURED DIMENSIONS ONLY. DRAWINGS ARE NOT INTENDED FOR USE AS SHOP DRAWINGS. CONTRACTORS TO CHECK AND VERIFY ALL MEASUREMENTS, DIMENSIONS, SITE CONDITIONS AND INTENT PRIOR TO COMMENCING ANY WORK. ALL WORKS TO BE CARRIED OUT AND MATERIALS USED ARE TO BE IN ACCORDANCE WITH LOCAL AUTHORITY REQUIREMENTS, THE BUILDING CODE OF AUSTRALIA AND RELEVANT AUSTRALIA STANDARDS.

ONLY USE THIS DRAWING IN CONJUNCTION WITH ALL OTHER RELEVANT ARCHITECTURAL AND OTHER CONSULTANT DOCUMENTATION. SCHEDULES, SPECIFICATIONS, REPORTS AND INFORMATION. ANY DISCREPANCIES BETWEEN DRAWINGS ARE TO BE REFERRED TO THE ARCHITECT AND HEAD CONTRACTOR FOR REVIEW PRIOR TO FABRICATION OR CONSTRUCTION.

THIS DRAWING IS THE INTELLECTUAL PROPERTY OF PETER RYAN ARCHITECTS PTY LTD AND MAY NOT BE ALTERED, USED OR REPRODUCED WITHOUT EXPRESS PERMISSION.

DESIGN:
Peter Ryan Architects
Level 1 West, 15 Queen St, Melbourne VIC 3000
T: +61 3 8527 2488 E: office@p-r.com.au

CLIENT:
CARIBBEAN PARK

PROJECT:
887 WELLINGTON RD

PROJECT ADDRESS:
887 WELLINGTON ROAD, ROWVILLE VIC 3178

DRAWING STATUS:
PRELIMINARY
NOT FOR CONSTRUCTION

DRAWING TITLE :
ARCHITECTURAL
OVERALL ELEVATIONS

DRW. CHK. APPROVED.

JOB NO.
25024

SHEET @ A1
As indicated

DATE:
18.02.2026


REVISION:

TP1


DRAWING NO.

SD300




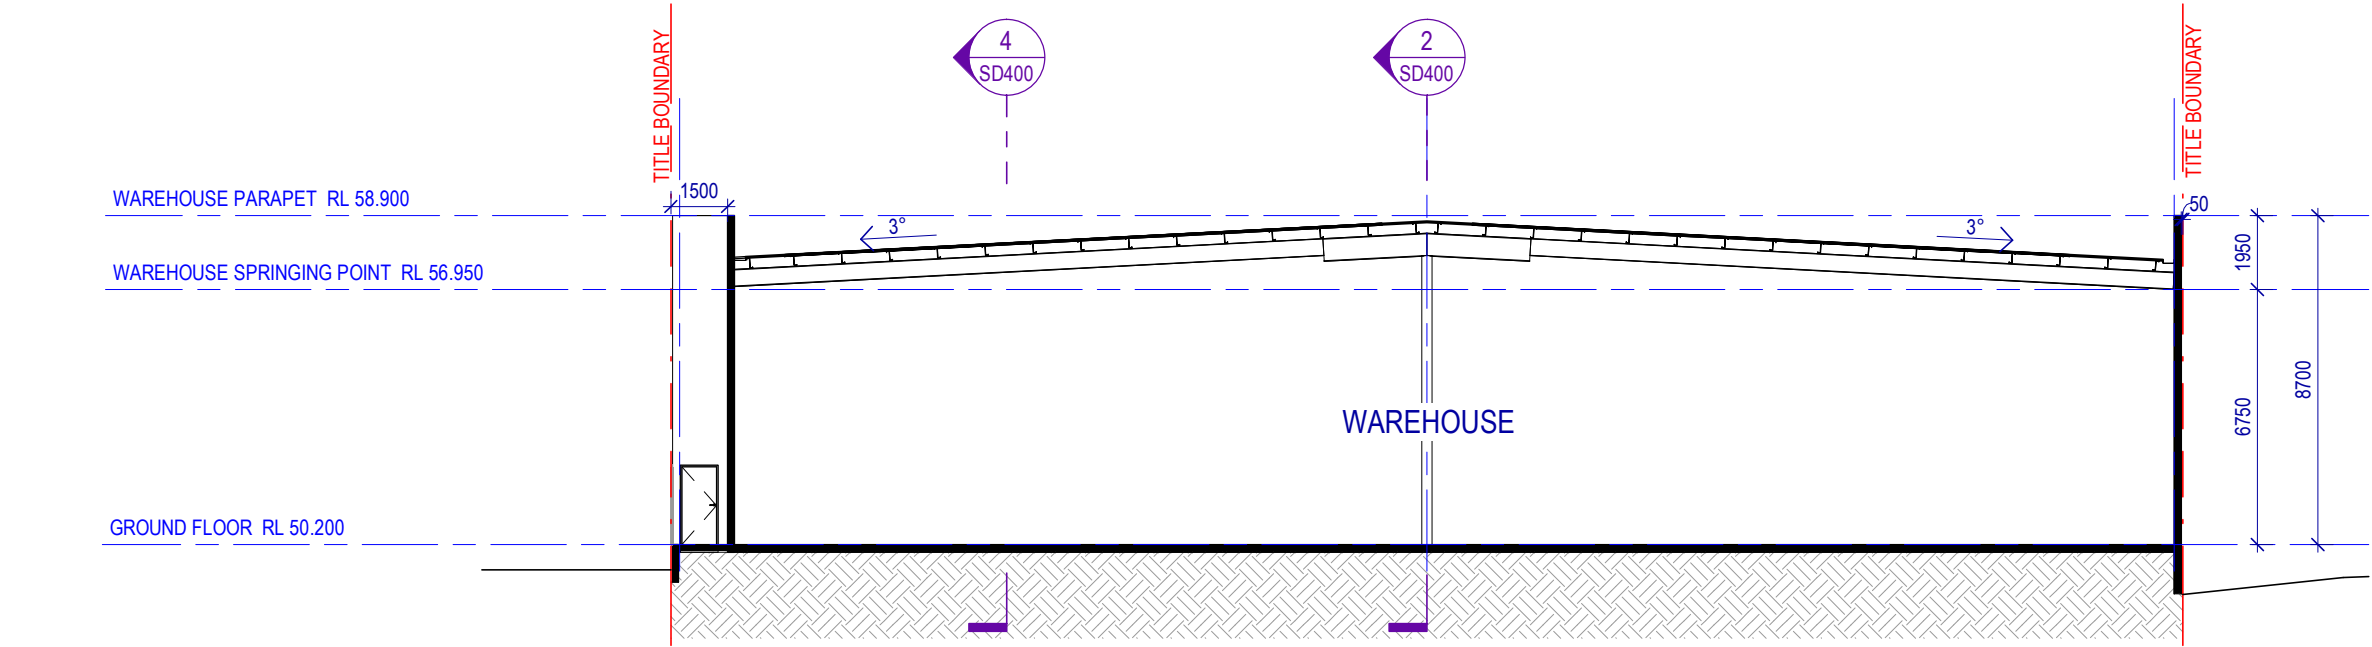


1 SECTION - WAREHOUSE EAST-WEST
SD110 1 : 200

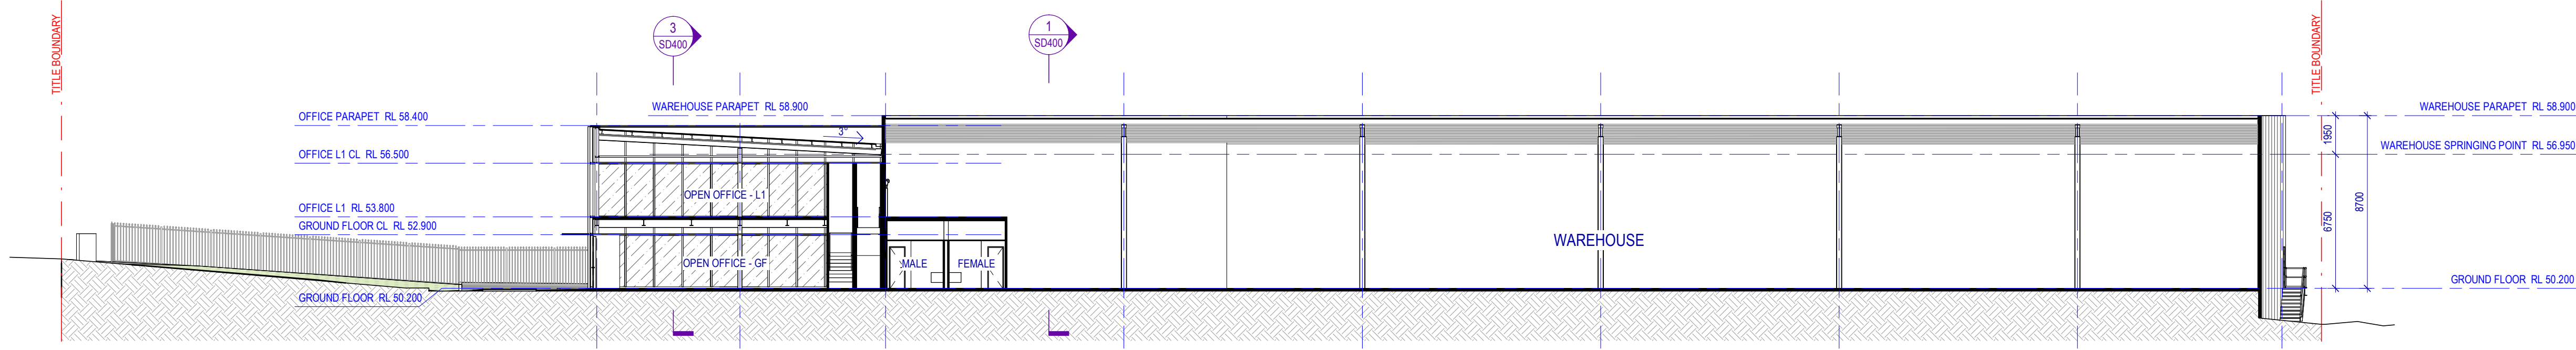

2 SECTION OFFICE NORTH-SOUTH
SD110 1 : 200

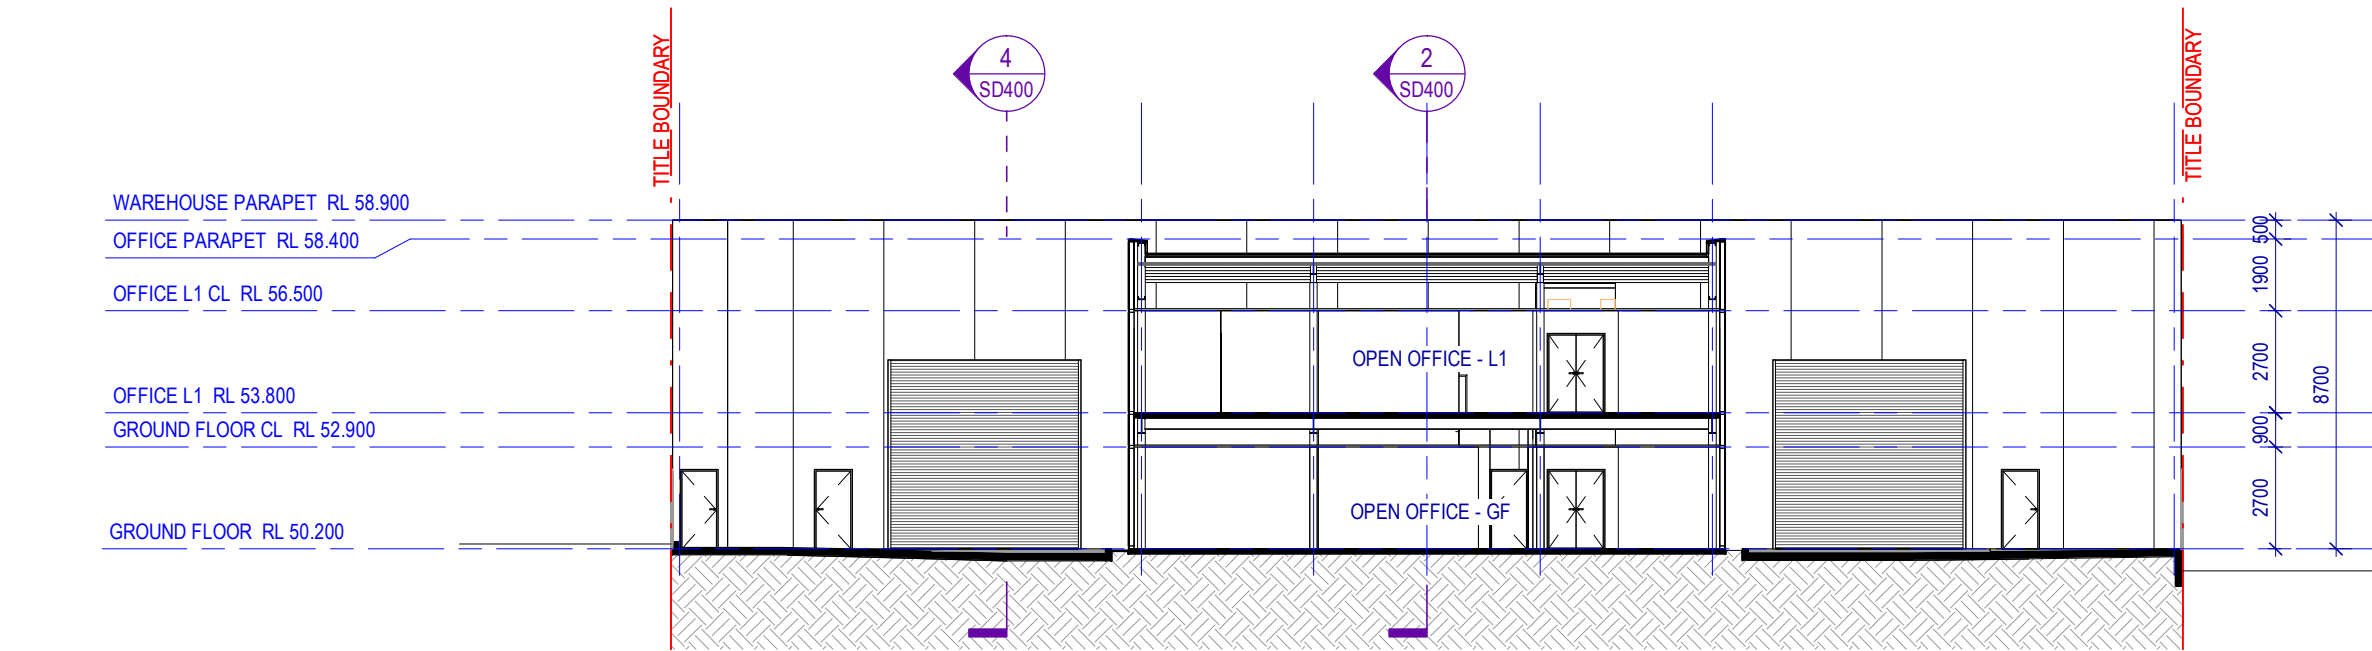

3 SECTION - OFFICE EAST-WEST
SD110 1 : 200

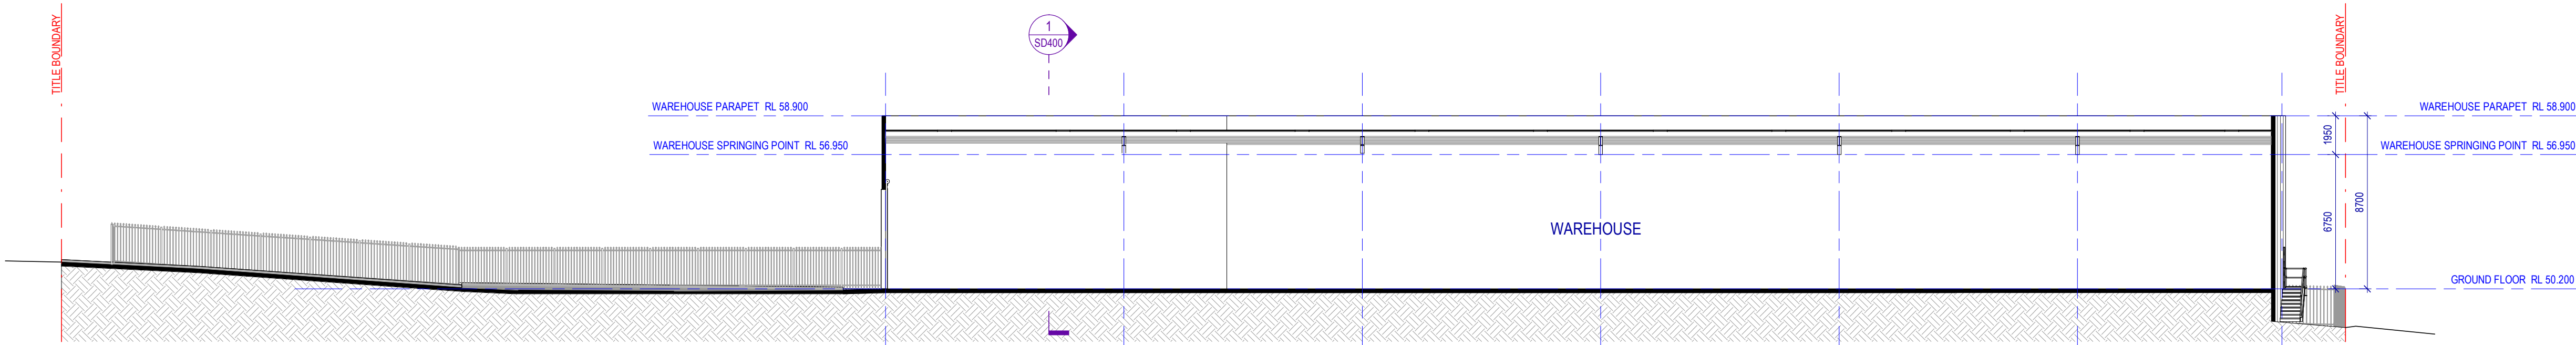

4 SECTION - WAREHOUSE NORTH-SOUTH
SD110 1 : 200

REV.	DESCRIPTION	DATE
P1	CONCEPT DESIGN ISSUE	16.01.2026
P2	DRAWING UPDATE	13.02.2026
TP1	FOR TOWN PLANNING	18.02.2026

DO NOT SCALE OFF THIS DRAWING. USE FIGURED DIMENSIONS ONLY. DRAWINGS ARE NOT INTENDED FOR USE AS SHOP DRAWINGS. CONTRACTORS TO CHECK AND VERIFY ALL MEASUREMENTS, DIMENSIONS, SITE CONDITIONS AND INTENT PRIOR TO COMMENCING ANY WORK.

ALL WORKS TO BE CARRIED OUT AND MATERIALS USED ARE TO BE IN ACCORDANCE WITH LOCAL AUTHORITY REQUIREMENTS, THE BUILDING CODE OF AUSTRALIA AND RELEVANT AUSTRALIA STANDARDS.

ONLY USE THIS DRAWING IN CONJUNCTION WITH ALL OTHER RELEVANT ARCHITECTURAL AND OTHER CONSULTANT DOCUMENTATION, SCHEDULES, SPECIFICATIONS, REPORTS AND INFORMATION. ANY DISCREPANCIES BETWEEN DRAWINGS ARE TO BE REFERRED TO THE ARCHITECT AND HEAD CONTRACTOR FOR REVIEW PRIOR TO FABRICATION OR CONSTRUCTION.

THIS DRAWING IS THE INTELLECTUAL PROPERTY OF PETER RYAN ARCHITECTS PTY LTD AND MAY NOT BE ALTERED, USED OR REPRODUCED WITHOUT EXPRESS PERMISSION.

DESIGN:
Peter Ryan Architects
Level 1 West, 15 Queen St, Melbourne VIC 3000
T: +61 3 8527 2488 E: office@p-r.com.au

CLIENT:
CARIBBEAN PARK

PROJECT:
887 WELLINGTON RD

PROJECT ADDRESS:
887 WELLINGTON ROAD, ROWVILLE VIC 3178

DRAWING STATUS:
TOWN PLANNING
NOT FOR CONSTRUCTION

DRAWING TITLE :
ARCHITECTURAL
OVERALL SECTIONS

DRW. CHK. APPROVED.

JOB NO.
25024

SHEET @ A1
1 : 200

DATE:
18.02.2026

REVISION:
TP1

DRAWING NO.
SD400

